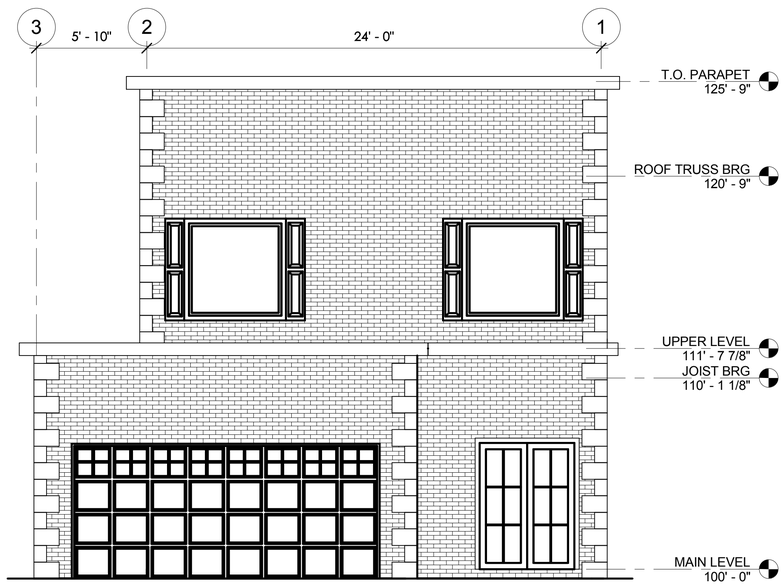

1 ENTRANCE
1/4" = 1'-0"

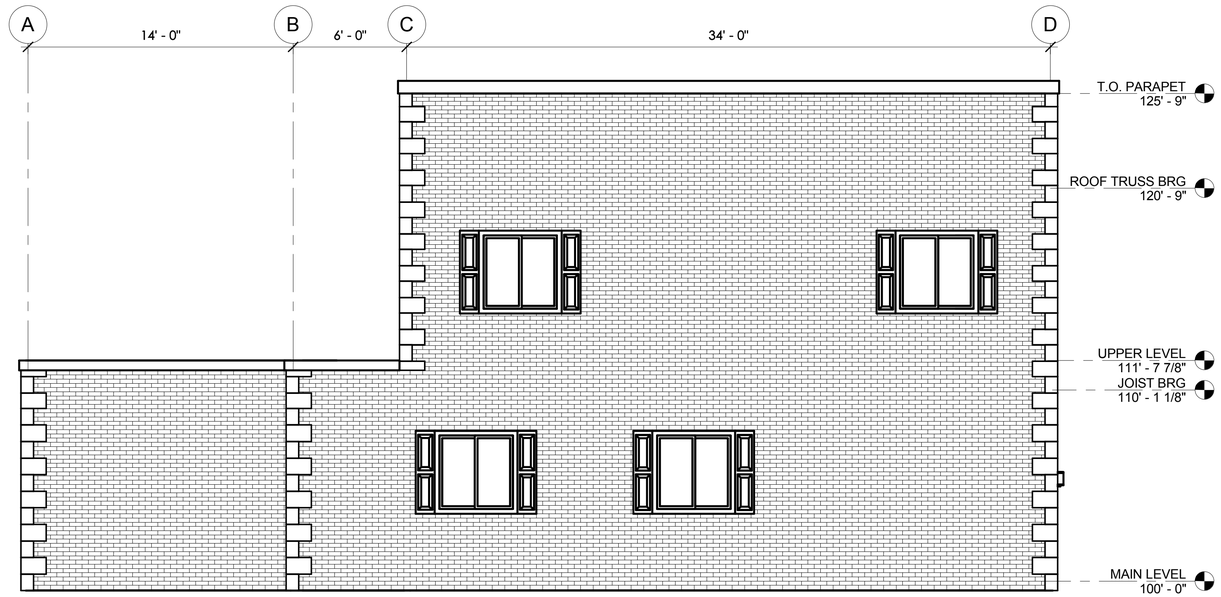

2 SIDE ELEVATION 2
1/4" = 1'-0"

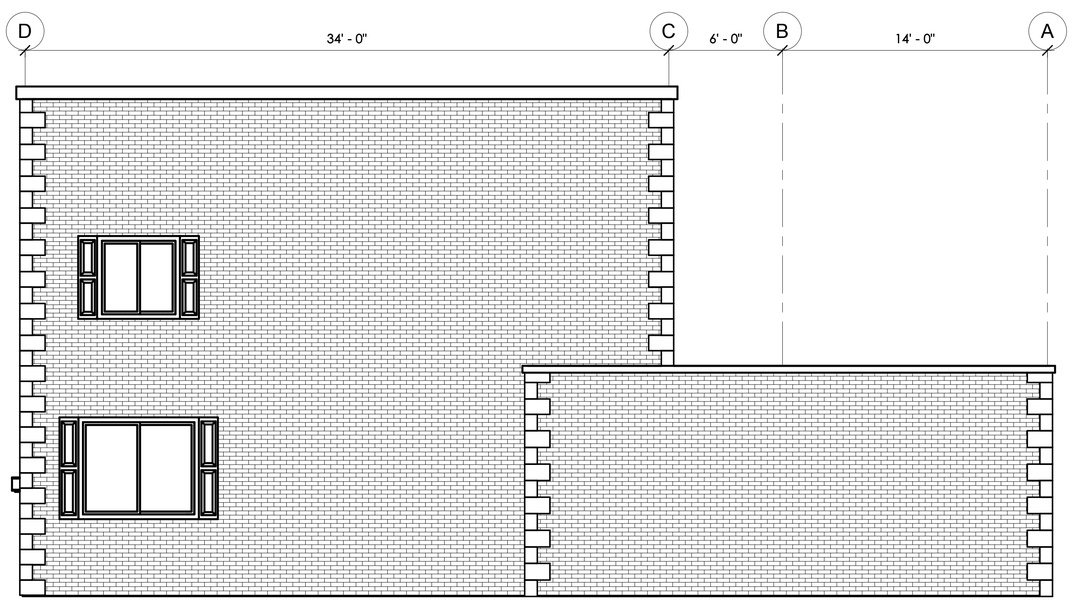

3 SIDE ELEVATION 1
1/4" = 1'-0"

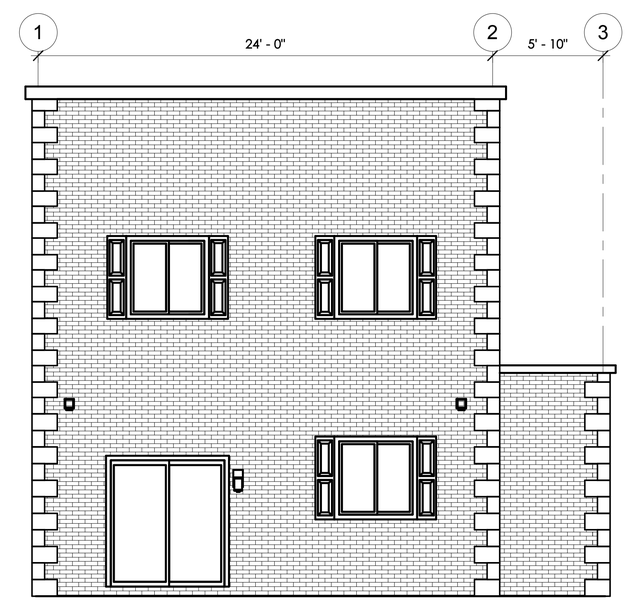

4 PATIO
1/4" = 1'-0"

K.D.S

612-483-4593

CROWN
SINGLE FAMILY
TOWNHOMES

No.	Description	Date

CROWN
EQUITIES

ELEVATIONS

Project number	Project Number
Date	04/13/2022
Drawn by	SWK
Checked by	Checker

A501

Scale	1/4" = 1'-0"

4/13/2022 9:23:01 AM

K.D.S

612-483-4593

CROWN
SINGLE FAMILY
TOWNHOMES

No.	Description	Date

CROWN
EQUITIES

RENDERING

Project number	Project Number
Date	04/13/2022
Drawn by	SWK
Checked by	Checker

R1

Scale

4/13/2022 9:21:31 AM

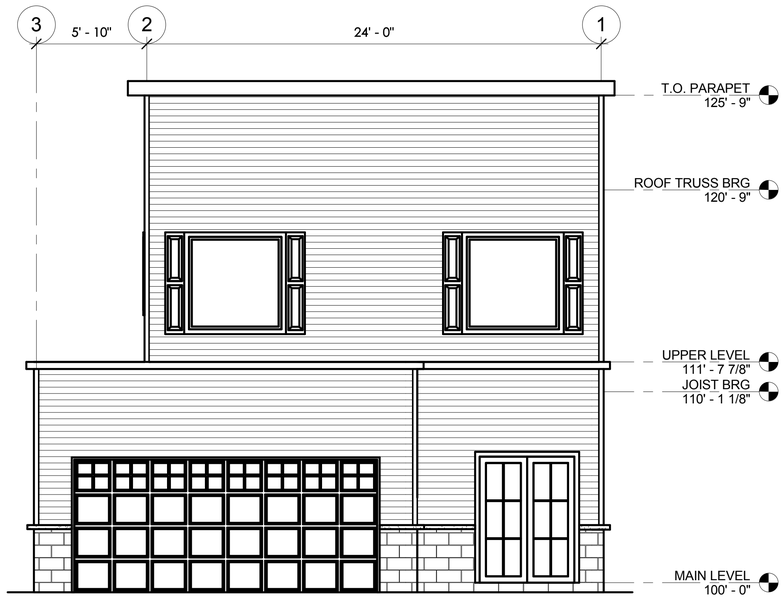

1 ENTRANCE
1/4" = 1'-0"

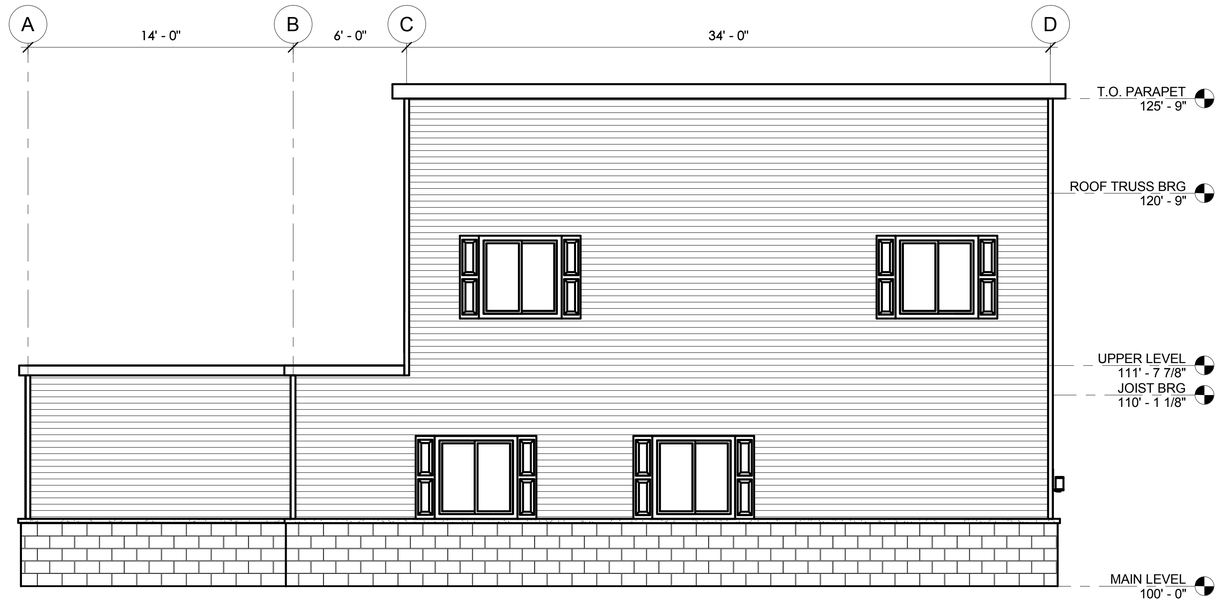

2 SIDE ELEVATION 2
1/4" = 1'-0"

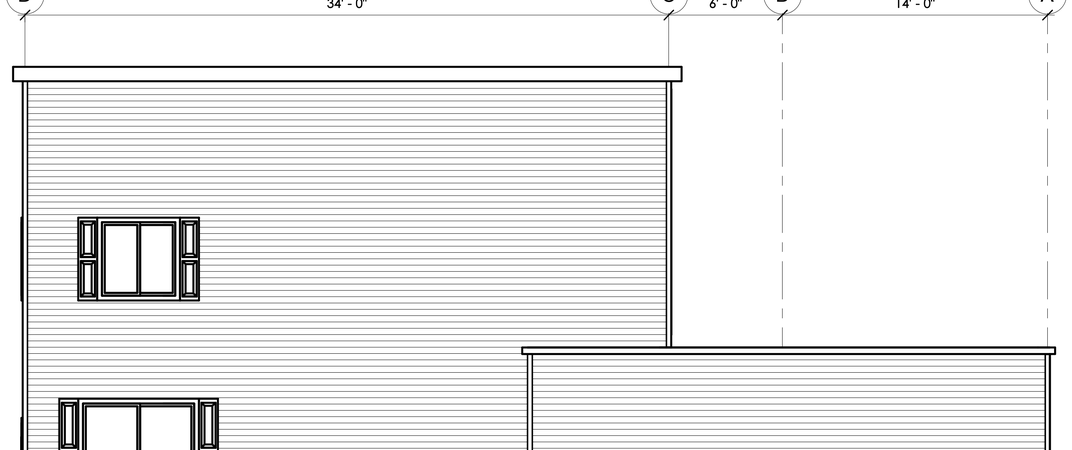

3 SIDE ELEVATION 1
1/4" = 1'-0"

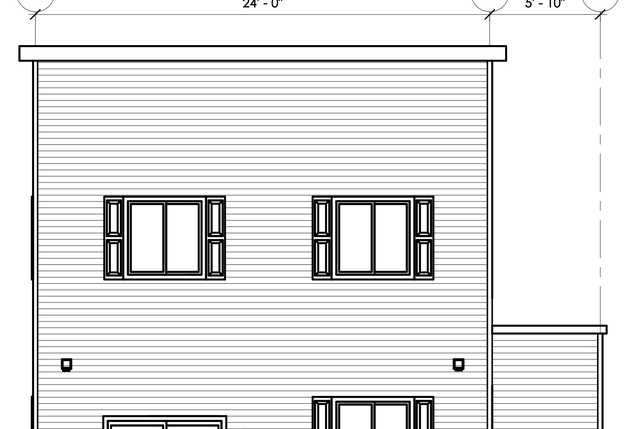

4 PATIO
1/4" = 1'-0"

K.D.S
612-483-4593

CROWN
SINGLE FAMILY
TOWNHOMES

No.	Description	Date

CROWN
EQUITIES

ELEVATIONS

Project number	Project Number
Date	04/12/2022
Drawn by	SWK
Checked by	Checker

A501

Scale	1/4" = 1'-0"

4/13/2022 9:37:03 AM

K.D.S

612-483-4593

CROWN
SINGLE FAMILY
TOWNHOMES

No.	Description	Date

CROWN
EQUITIES

RENDERING

Project number	Project Number
Date	04/12/2022
Drawn by	SWK
Checked by	Checker

R1

Scale

4/13/2022 9:36:05 AM

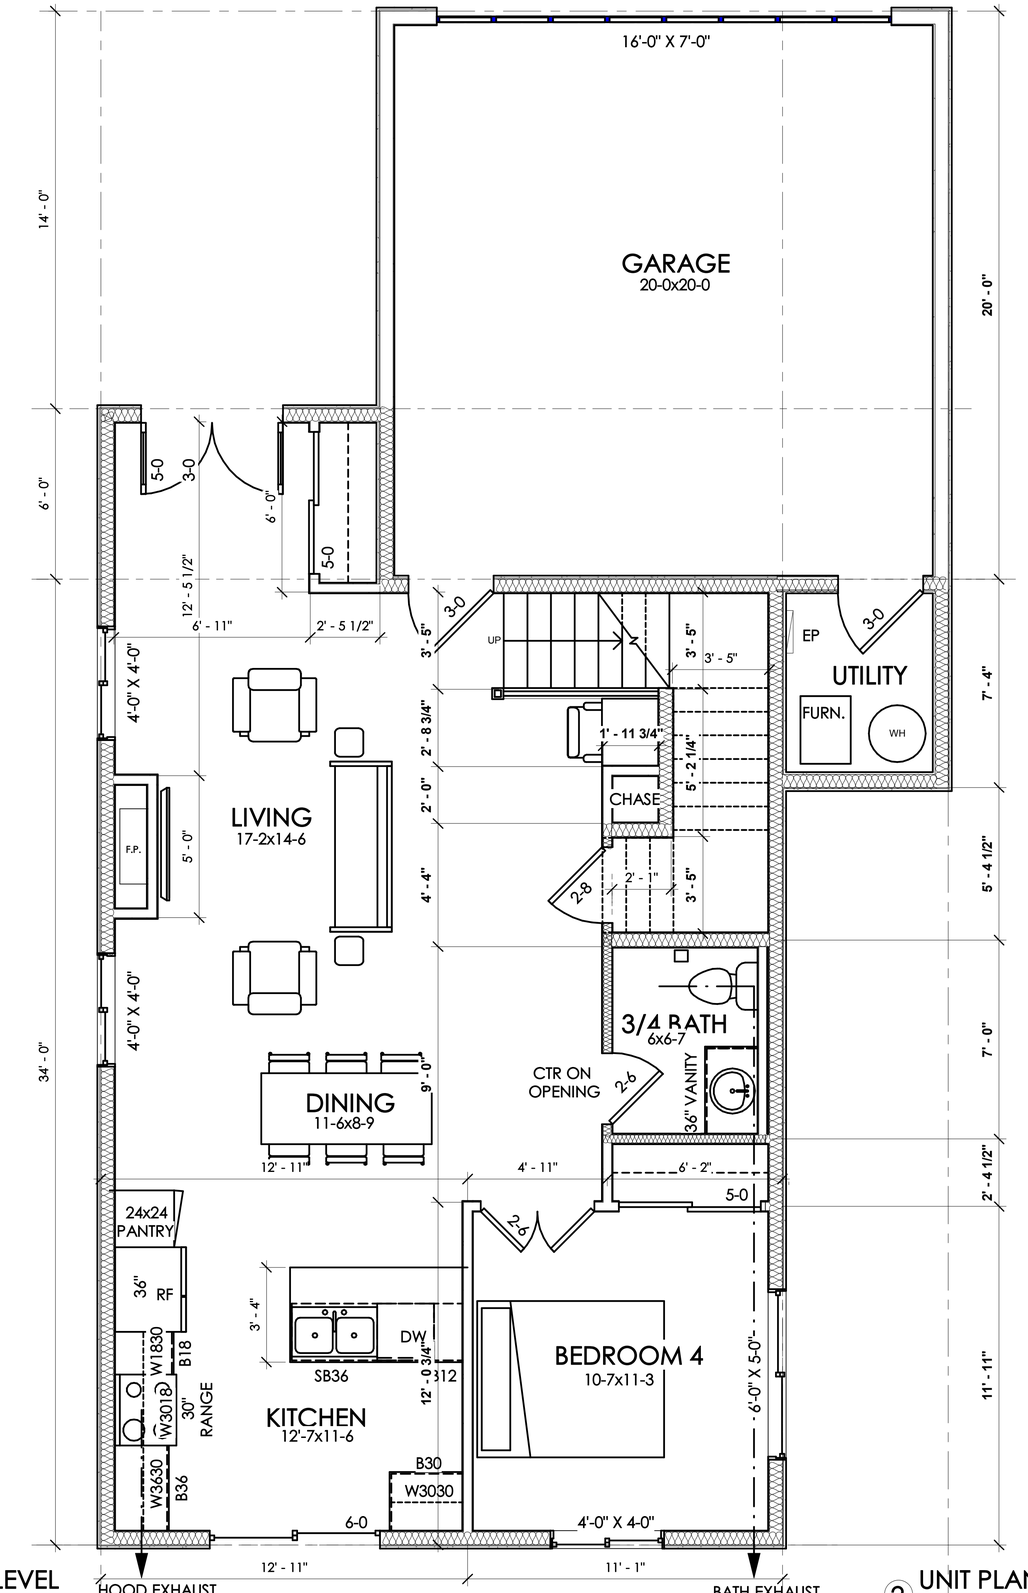

1 UNIT PLAN - MAIN LEVEL
3/8" = 1'-0"

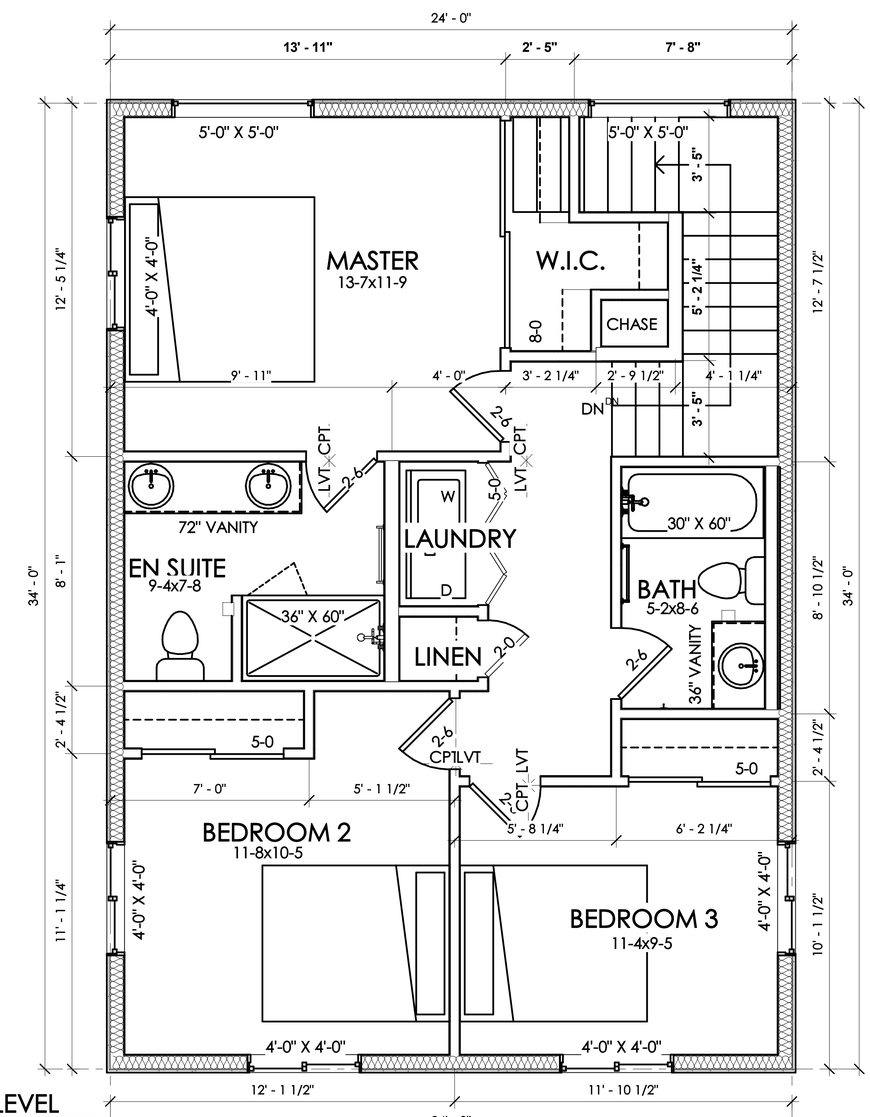

2 UNIT PLAN - UPPER LEVEL
3/8" = 1'-0"

K.D.S

612-483-4593

CROWN
SINGLE FAMILY
TOWNHOMES

No.	Description	Date

CROWN
EQUITIES

ENLARGED
PLANS

Project number	Project Number
Date	04/12/2022
Drawn by	SWK
Checked by	Checker

A302

Scale 3/8" = 1'-0"

4/12/2022 10:23:23 AM

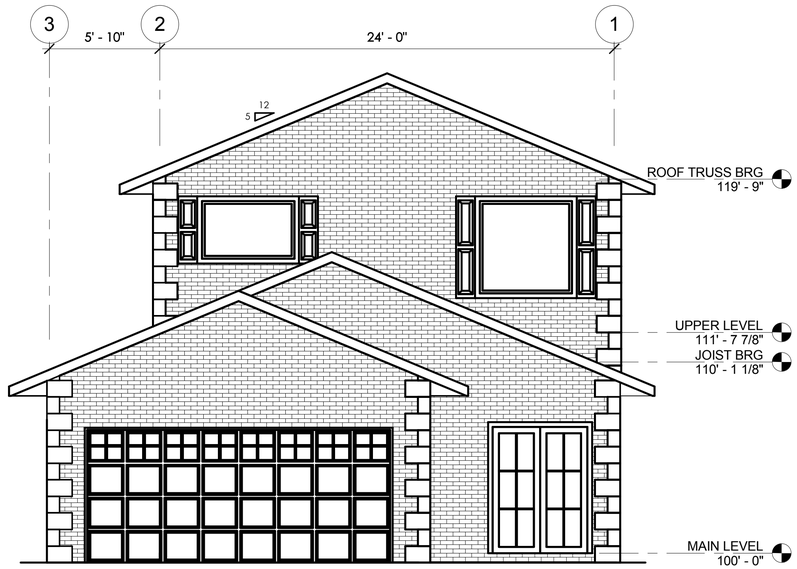

1 ENTRANCE
1/4" = 1'-0"

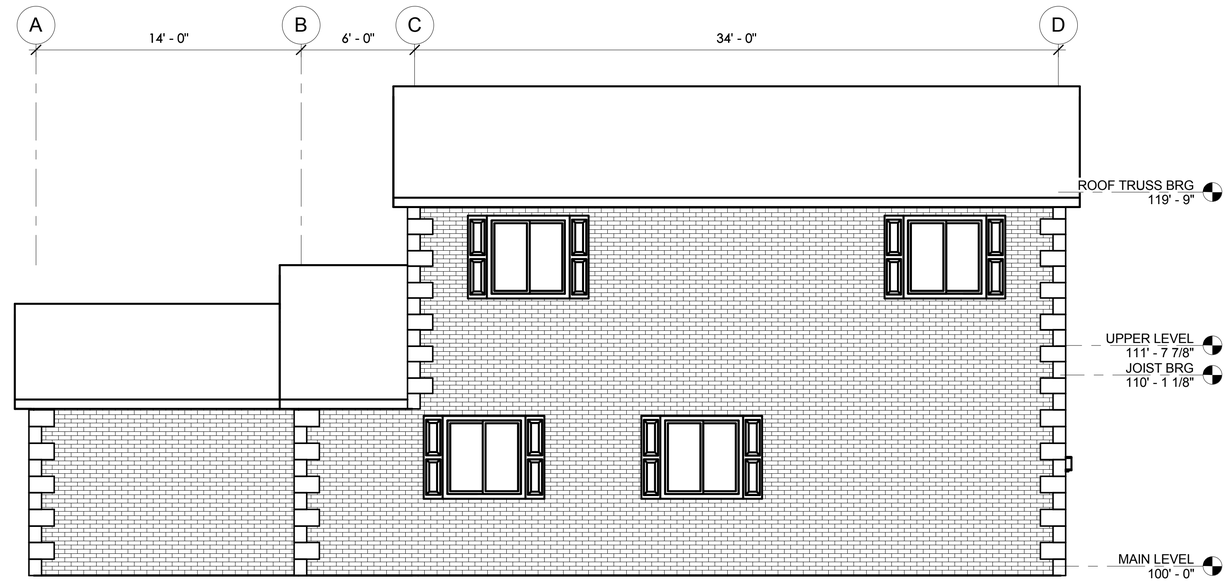

2 SIDE ELEVATION 2
1/4" = 1'-0"

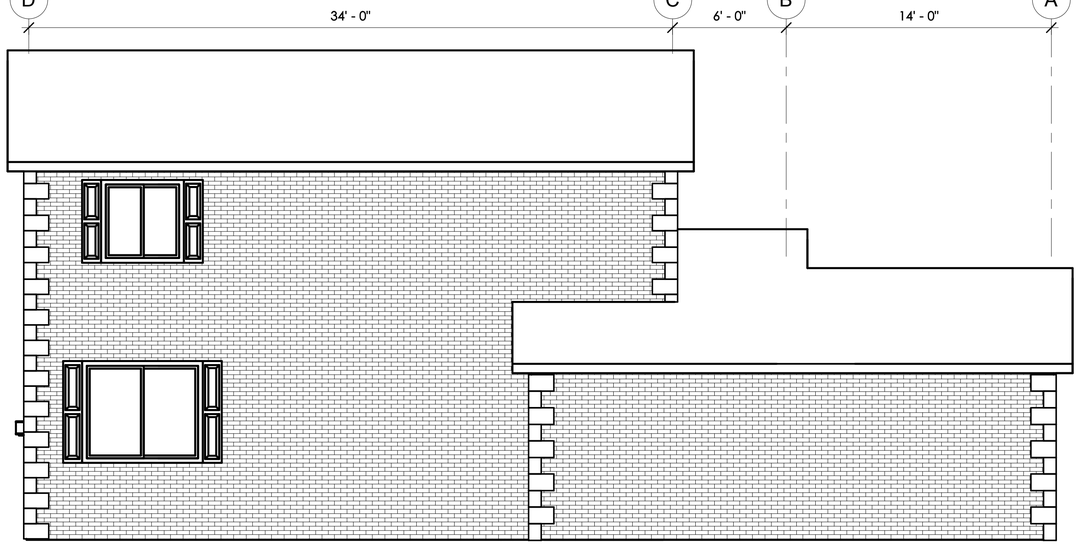

3 SIDE ELEVATION 1
1/4" = 1'-0"

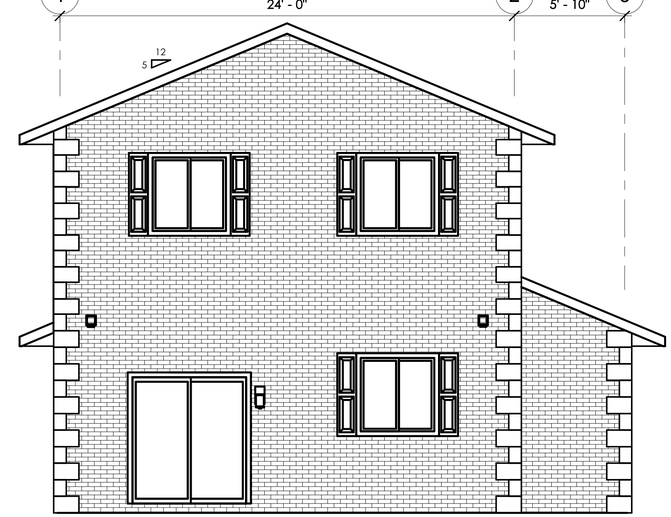

4 PATIO
1/4" = 1'-0"

K.D.S

612-483-4593

CROWN
SINGLE FAMILY
TOWNHOMES

No.	Description	Date

CROWN
EQUITIES

ELEVATIONS

Project number	Project Number
Date	04/12/2022
Drawn by	SWK
Checked by	Checker

A501

Scale	1/4" = 1'-0"

4/13/2022 9:14:39 AM

K.D.S

612-483-4593

CROWN
SINGLE FAMILY
TOWNHOMES

No.	Description	Date

CROWN
EQUITIES

RENDERING

Project number	Project Number
Date	04/12/2022
Drawn by	SWK
Checked by	Checker

R1

Scale

4/13/2022 9:14:05 AM

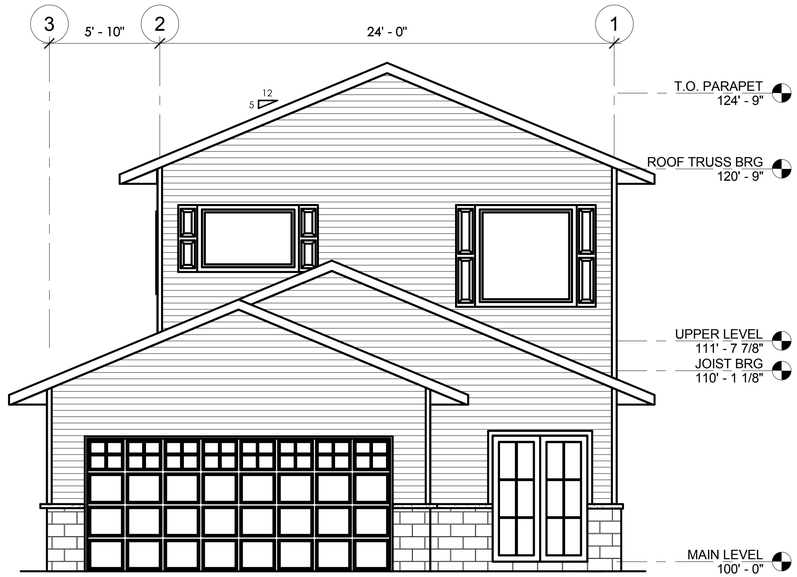

1 ENTRANCE
1/4" = 1'-0"

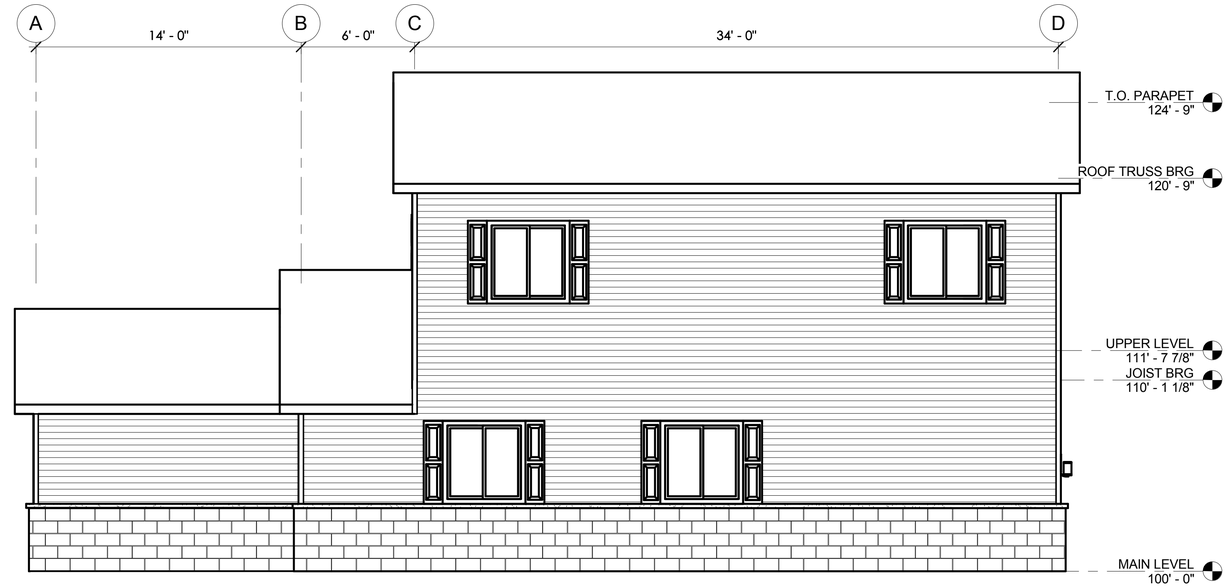

2 SIDE ELEVATION 2
1/4" = 1'-0"

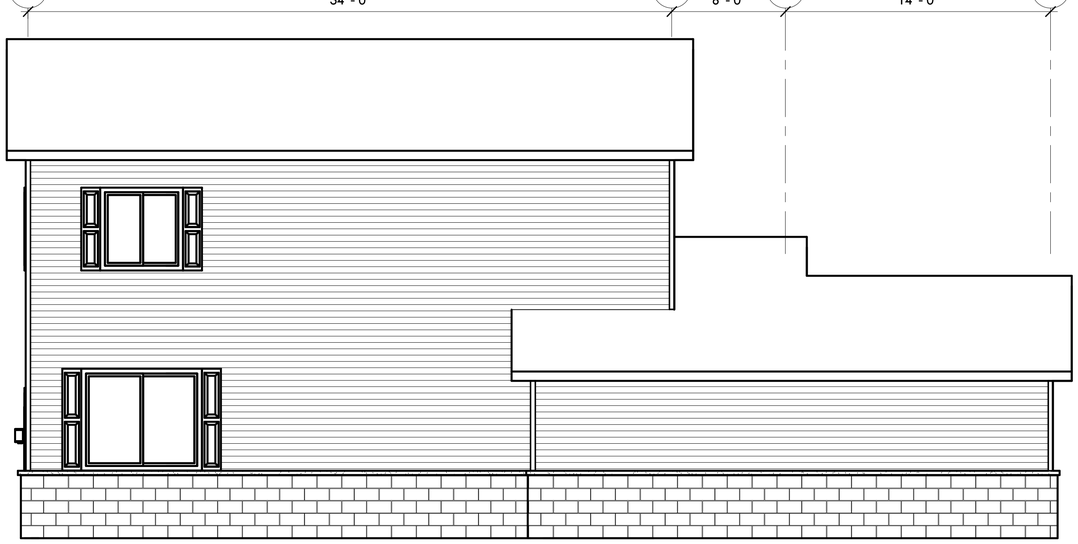

3 SIDE ELEVATION 1
1/4" = 1'-0"

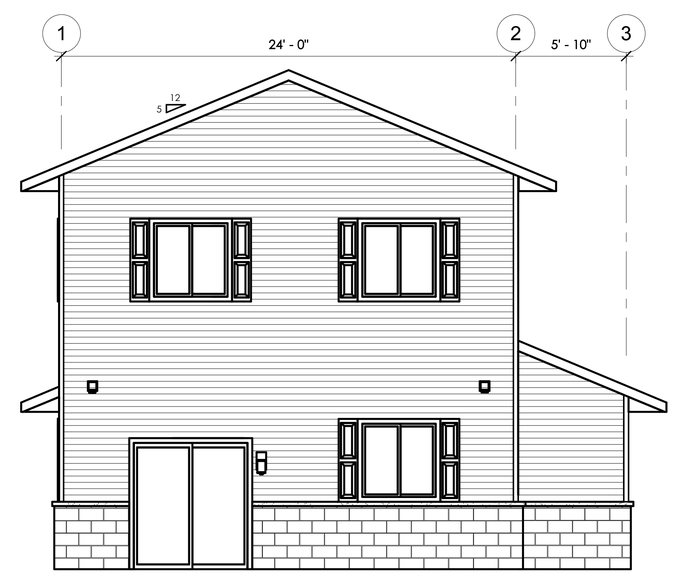

4 PATIO
1/4" = 1'-0"

K.D.S

612-483-4593

CROWN
SINGLE FAMILY
TOWNHOMES

No.	Description	Date

CROWN
EQUITIES

ELEVATIONS

Project number	Project Number
Date	04/13/2022
Drawn by	SWK
Checked by	Checker

A501

Scale	1/4" = 1'-0"

4/13/2022 9:01:49 AM

K.D.S

612-483-4593

CROWN
SINGLE FAMILY
TOWNHOMES

No.	Description	Date

CROWN
EQUITIES

RENDERING

Project number	Project Number
Date	04/13/2022
Drawn by	SWK
Checked by	Checker

R1

Scale

4/13/2022 8:59:51 AM